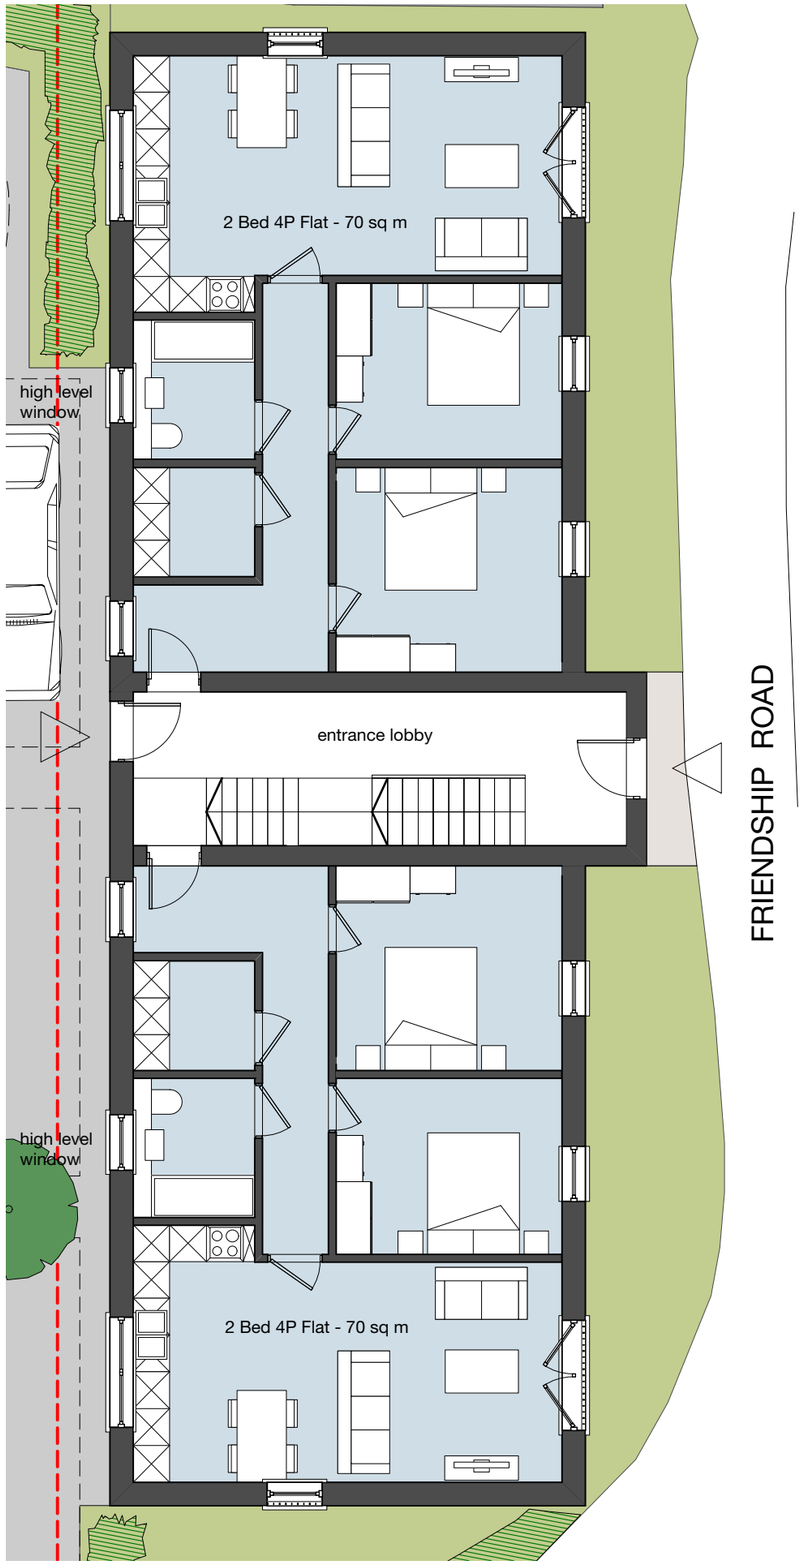

Ground Floor Plan

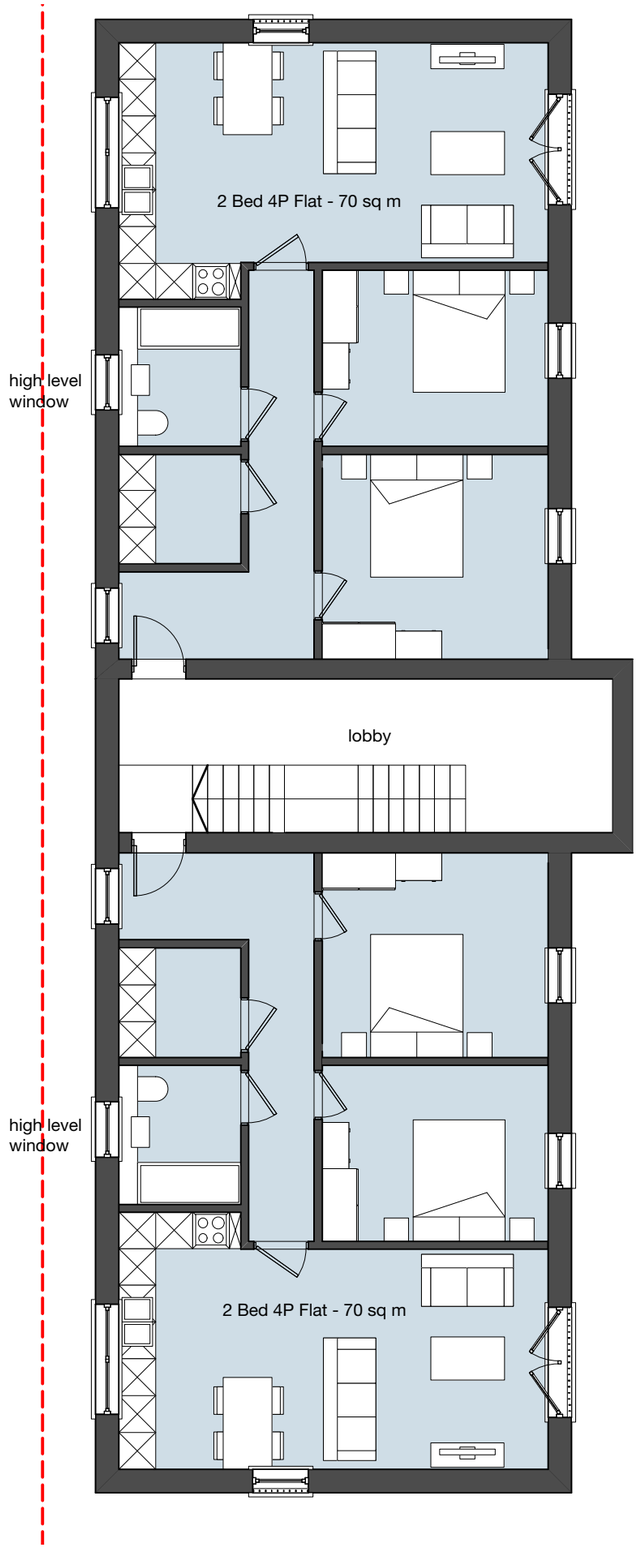

First Floor Plan

Rev	Date	Dwn	Chckd	Description
/	24.09.19	FS	AC	Drawing created.

Accommodation Schedule

4 x 2B4P Flat - 70 sq m (753 sq ft)

Total 4 Flats

Total NIA - 280 sq m (3,014 sq ft)

Total GIA - 331 sq m (3,563 sq ft)

excluding bins/cycle - 0 sq m

Cars - 6 spaces

• All drawings are copyright
• Report all discrepancies to project administrator
• Do not scale drawing for construction purposes
• All dimensions to be checked on site

0 4m

North

6 King Street Bristol BS1 4EQ
T 0117 929 9293 **E** info@fm-architects.co.uk
F 0117 929 9295 **W** fm-architects.co.uk

ferguson mann architects

Job Title: French Close, Nailsea

Client: Alliance Homes

Scale	Date	Drwn	Chckd
1:100 @ A3	24.09.19	FS	AC

Drawing Title: Proposed Floor Plans - Option 2

Job No	Drawing No	Rev
11009	SK 08	/